FilmL.A., Inc.
1201 W. 5th Street, Suite T-800
Los Angeles, CA 90017
t: (213)977-8600 - f: (213)977-8601
www.filmla.com

Summary Information

Permit No: F00041297-A **Type of Permit:** FILMING **Release Date:** 06/21/2011

Production Company HAPPY PLACE

Insured Company Name HAPPY PLACE
Contact Phone No. 1 818-729-9262
Contact Phone No. 2
Fax
Address 1612 W OLIVE AVE
BURBANK, California 91506

Production Title NA PALM

Type of Production Music Video

Producer Tara Razavi

Director Tara Razavi

1st AD Tara Razavi

Production Manager Susan Porche

FilmL.A. Coordinator JDP - Jason Del Paine

Location Manager Susan Porche
Primary Phone Mobile - 310-663-7699
Secondary Phone Office - 310-500-8607

Location Assistant Susan Porche
Primary Phone Mobile - 310-669-7699
Secondary Phone Office - 310-500-8607

Fees

FILMLA FILM PERMIT RIDER FEE $100.00

Total Permit Fee $100.00

Number of Locations 1

NOT A PERMIT

FilmL.A., Inc.
1201 W. 5th Street, Suite T-800
Los Angeles, CA 90017
t: (213)977-8600 - f: (213)977-8601
www.filmla.com

Summary Information — Location

Permit Number F00041297-A
Production Company HAPPY PLACE
Insured Company HAPPY PLACE
Production Title NA PALM

Location Manager Susan Porche
Primary Phone Mobile - 310-663-7699
Secondary Phone Office - 310-500-8607

Location Address 6623 Hollywood Blvd, Los Angeles, CA, 90028

Location Type Club

Film Dates 6/21/2011 - 6/21/2011 07:00 - 22:00 1 day

Open or Closed to the Public Closed

Generic Conditions
All Vehicles must be parked legally.
May not interfere with adjacent traffic lanes
Must comply with attached conditions
Must Maintain 5' Clearance on Sidewalks/Walkways
Must maintain local/emergency access
No interference with merchant activity
No interference with vehicular or pedestrian traffic

Please see attached documents
F41297, Hollywood 300' east of Cherokee NS Curb - HAPPY PLACE.pdf
F41297, Happy Place AGENT Letter (2).pdf

Equipment on Location

Type	Quantity
5 or 10 ton trucks	1
Cast/Crew vehicles	30
Cube Trucks	2
Generator	1
Motor Homes	1
Vans	3

Personnel on Location

Type	Quantity
Cast	7
Crew	30
Extras	50
Spot Check	1

Filming Activities Interior and exterior dialogue; Simulated club-party scene w/50 extras; Filming contained on property. Camera/equipment on property and/or on sidewalk in front of your location.; COMPANY MAY LEGALLY PARK IN LA CITY DOT METERS #662 & 662-A, DURING HOURS 1400-2200 (FILM PERMIT OVERRIDES 1800-0300 RESTRICTION PER DOT AND CITY OF LOS ANGELES);

Jurisdiction **Political:** Los Angeles City - Council District 13 **Police:** Los Angeles Police Department **Fire:** Los Angeles City

Thomas Guide **Page:** 593 **Grid:** E4

Location Notes No parking on the N/S of Hollywood BL, Cherokee east 150 Ft. (in front of 6627 Hollywood BL which is No parking any time and red zone) without prior approval.

Coordinator Note COMPANY MAY LEGALLY PARK IN LA CITY DOT METERS #662 & 662-A, DURING HOURS 1400-2200 (FILM PERMIT OVERRIDES 1800-0300 RESTRICTION PER DOT AND CITY OF LOS ANGELES)

Coordinator Note RIDER A ADDS LEGAL PARKING IN DOT METERS 662 & 662-A

Parking

Base Camp
Location Type : Filming Location
Parking Notes
crew park @ 232 Cherokee Ave

Crew Parking
Location Type : Filming Location

NOT A PERMIT

Permit #F000411297-A

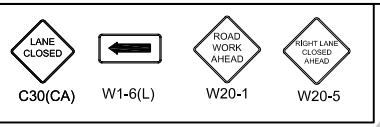

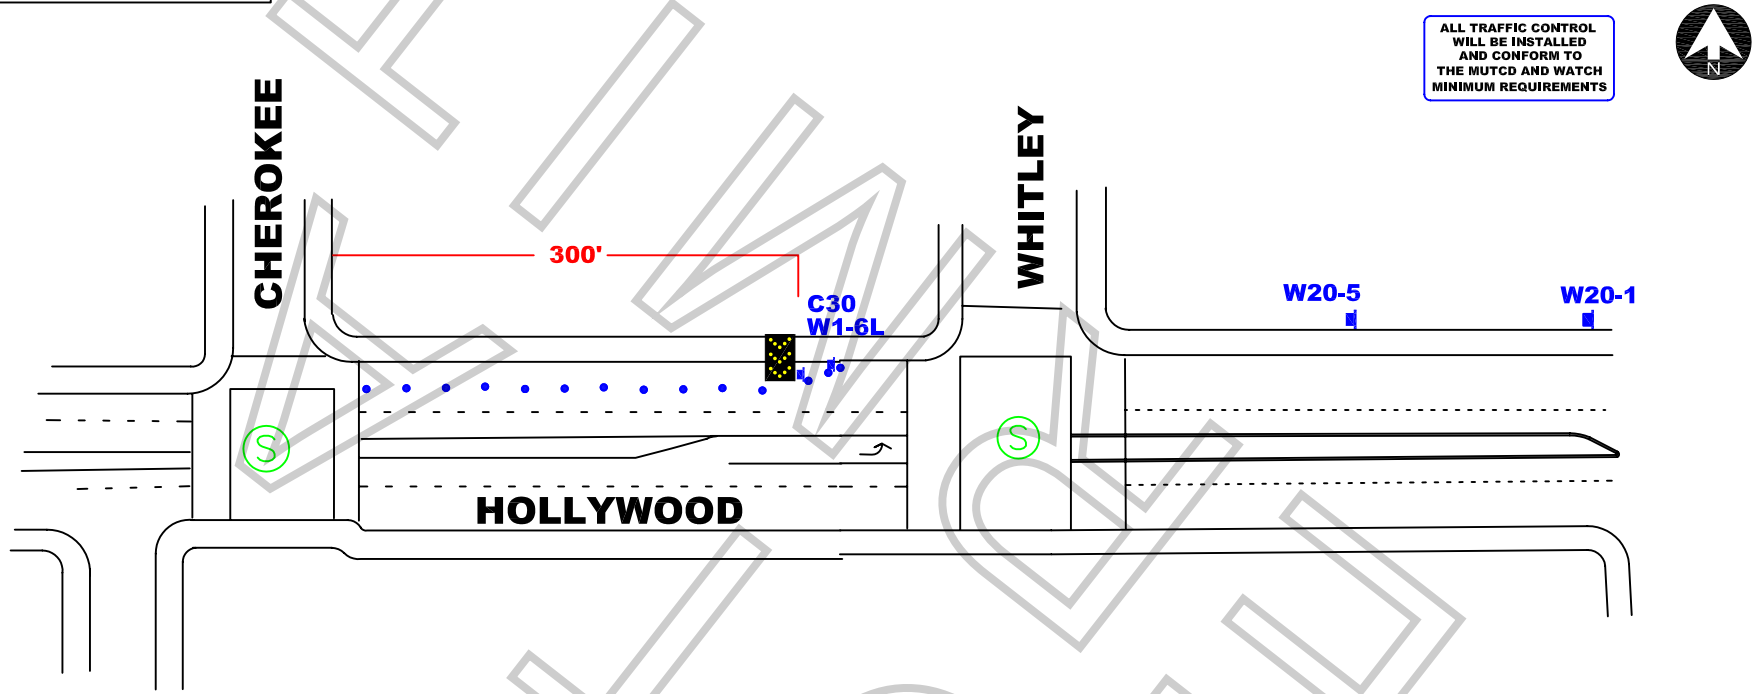

WORK ZONE TRAFFIC CONTROL PLAN GENERAL NOTES

1. DATE/TIME: 6-21-11 FROM 07:00 HOURS TO 22:00 HOURS.
2. ALL SIGNING, STRIPING, AND TRAFFIC CONTROL DEVICES SHALL CONFORM TO THE (CURRENT) STATE OF CALIFORNIA DEPARTMENT OF TRANSPORTATION (CALTRANS) STANDARD PLANS AND STANDARD SPECIFICATIONS, CALIFORNIA MUTCD, AND ANY ADDENDUMS THERETO, AND AS SHOWN ON THESE PLANS, SYMBOLS AND ABBREVIATIONS USED ARE SHOWN ON CALTRANS STANDARD PLANS A10A&B, A20A-D, AND A24A-E.
3. THERE WILL BE NO INTERFERENCE WITH TRAFFIC SIGNALS OR CROSSWALKS.
4. CONES WILL BE 28" MINIMUM HEIGHT AND HAVE REFLECTORIZED SLEEVES FOR NIGHT WORK.
5. POLICE WILL DIRECT TRAFFIC IF NECESSARY.

JCL BARRIDADE COMPANY.
2334 E. EIGHTH ST., CA 90021
Ph: (213) 622-9775 * Fax: (213) 622-9790
CA Lic # 805357
TRAFFIC PLAN DRAWN BY:
E. RAMIREZ
Traffic control plan is drawn per MUTCD & 2009 Work Area Traffic Control Handbook

TRAFFIC CONTROL FOR:
HAPPY PLACE LLC.:
NA PALM

PROJECT LOCATION:
HOLLYWOOD BLVD
300' EAST OF CHEROKEE
HOLLYWOOD, CA

LOCATION CONTACT:
FILM PERMITS UNLIMITED
JESSICA LOEB
PH.# 818.347.9929

Project	Sheet
Date 6/20/11	1 OF 1
Scale: N.T.S.	

FILMLA

Appointment of Film Permits Unlimited, Inc.
As Authorized Agent and representative

I certify that I am a representative of Happy Place **("Principal") and am authorized to enter into binding contractual agreements on it's behalf. I further certify that I am authorizes by Principal to appoint other representatives and agents for Principal and to give such representatives and agents authority to enter into and bind Principal to agreements relating to the issuance of and compliance with location film (e.g. theatrical, television, commercial and other motion picture filming) and still photographic permits, including the permits themselves and any riders to such permits. Acting on behalf of Principal in my capacity as its authorized representative, I appoint Film Permits Unlimited, Inc. and it's employees and agents ("FPU") as Principal's authorized representatives and agents to apply for location film (e.g. theatrical, television, commercial and other motion picture filming) and still photographic permits on behalf of Principal through Film LA, Inc., any city and county, or through any other jurisdiction: to negotiate, discuss, accept, modify, agree to and bind Principal to the terms and conditions of such permits (including all restrictions and /or community guidelines applicable to any such permit): and to execute such permits on behalf of Principal. Principal understands, acknowledges and agrees that it (and/or its insurer) remains responsible and liable for all obligations imposed by or Incidental to any permit or rider issued to Principal signed by an employee or agent of (including any coordinator, runner or messenger used by) FPU. Principal further agrees to comply with the terms and conditions of any such permits and hereby appoints FPU as an authorized representative to facilitate compliance with such terms and conditions following issuance of any such permits and to enter into agreements for Principal with respect thereto. Any person, agency, entity, or organization (including Film LA, Inc. and any city county or other jurisdiction) may rely upon this appointment and need not obtain further authorization for any act described herein. An original or faxed copy of this appointment shall be sufficient, and may be treated as an original for all purposes. The appointment may be revoked by Principal at any time in writing, but in any case, shall expire one (1) year from the date of execution set forth below.**

I declare under penalty of perjury under the laws of the State of California that I am authorized to appoint FPU as agent for Principal, and based upon that authority I hereby appoint FPU as Principal's agent as set forth herein.

Dated: 07/30/2010

Happy Place
Name of Principal

By: _____
Representative's Signature

Permit #F00041297-A

Tara Razavi
Print Representative's Name

Owner
Representative's title

25149 Smokewood Way
Stevenson Ranch, CA 91381
Principal's Address

310-560-8607
Principal's Telephone

ilm Permits Unlimited, Inc.
Phone (818) 347-9929
Fax (818) 347-9784

Please sign and fax back
Principal = Name of Company

NOT A PERMIT